
P1 COWPER STREET LOOKING WEST






1. PEDESTRIAN CROSSING
2. STREET TREE PLANTING PROVIDES SHADE AND AMENITY
3. PARKING LANE TO MAINTAIN EXISTING PARKING
4. OUTDOOR DINNING AND TRADING OPPORTUNITIES CREATED
5. WIDENED FOOTPATH TO COWPER STREET
6. NEW STREET LIGHTING TO IMPROVE LIGHT LEVELS FOR PEDESTRIANS AND VEHICLES.

P2 BIRDS EYE VIEW - CORNER COWPER AND KING STREETS

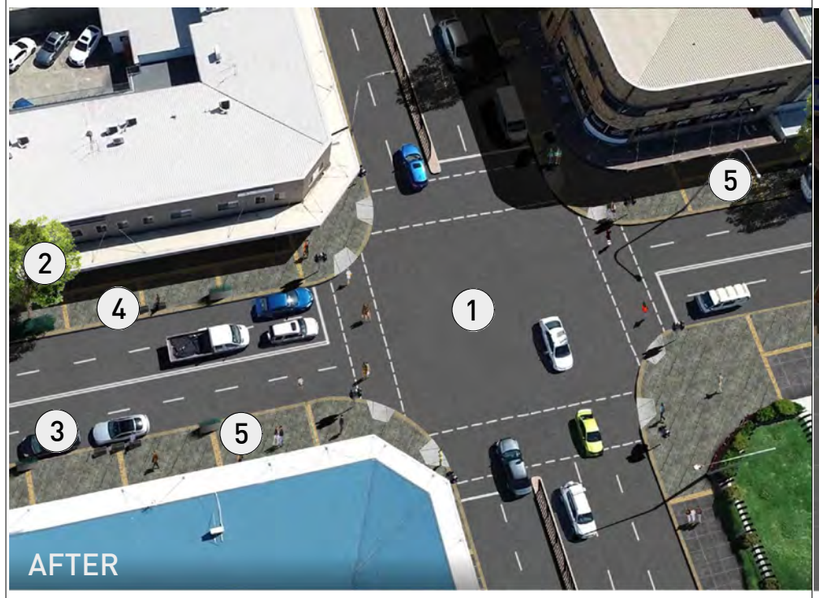

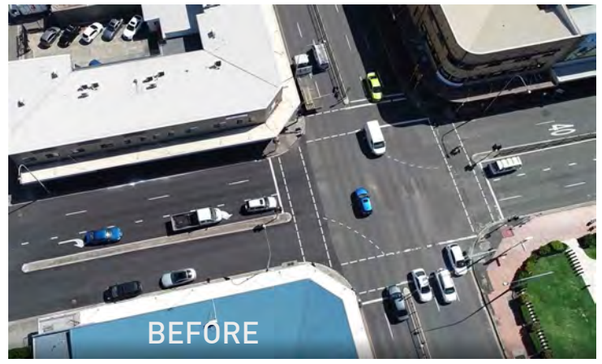

1. NEW TRAFFIC LIGHTS
2. STREET TREE PLANTING PROVIDES SHADE AND AMENITY
3. PARKING LANE TO MAINTAIN EXISTING PARKING
4. STREET FURNITURE CREATNG COMFORTABLE PLACES TO SIT AND REST
5. WIDENED FOOTPATH TO COWPER STREET

P3 COWPER STREET LOOKING EAST





1. NEW TRAFFIC LIGHTS
2. STREET TREE PLANTING PROVIDES SHADE AND AMENITY
3. SHRUB PLANTING TO IMPROVE AMENITY
4. STREET FURNITURE CREATNG COMFORTABLE PLACES TO SIT AND REST
5. WIDENED FOOTPATH TO COWPER STREET
6. UNOBSTRUCTED PATH OF TRAVEL FOR PEDESTRIANS

wollongong
city of innovation

WARRAWONG STREETSCAPE UPGRADE

ARTISTS IMPRESSIONS - BEFORE AND AFTER

WARRAWONG

PREPARED BY: WCC LANDSCAPE SECTION
DRAWN: NDR SCALE: 1:100@A1 DATE: OCT 2022
PJ-17 84 DWG NO. 6156/SK04 Issue 2